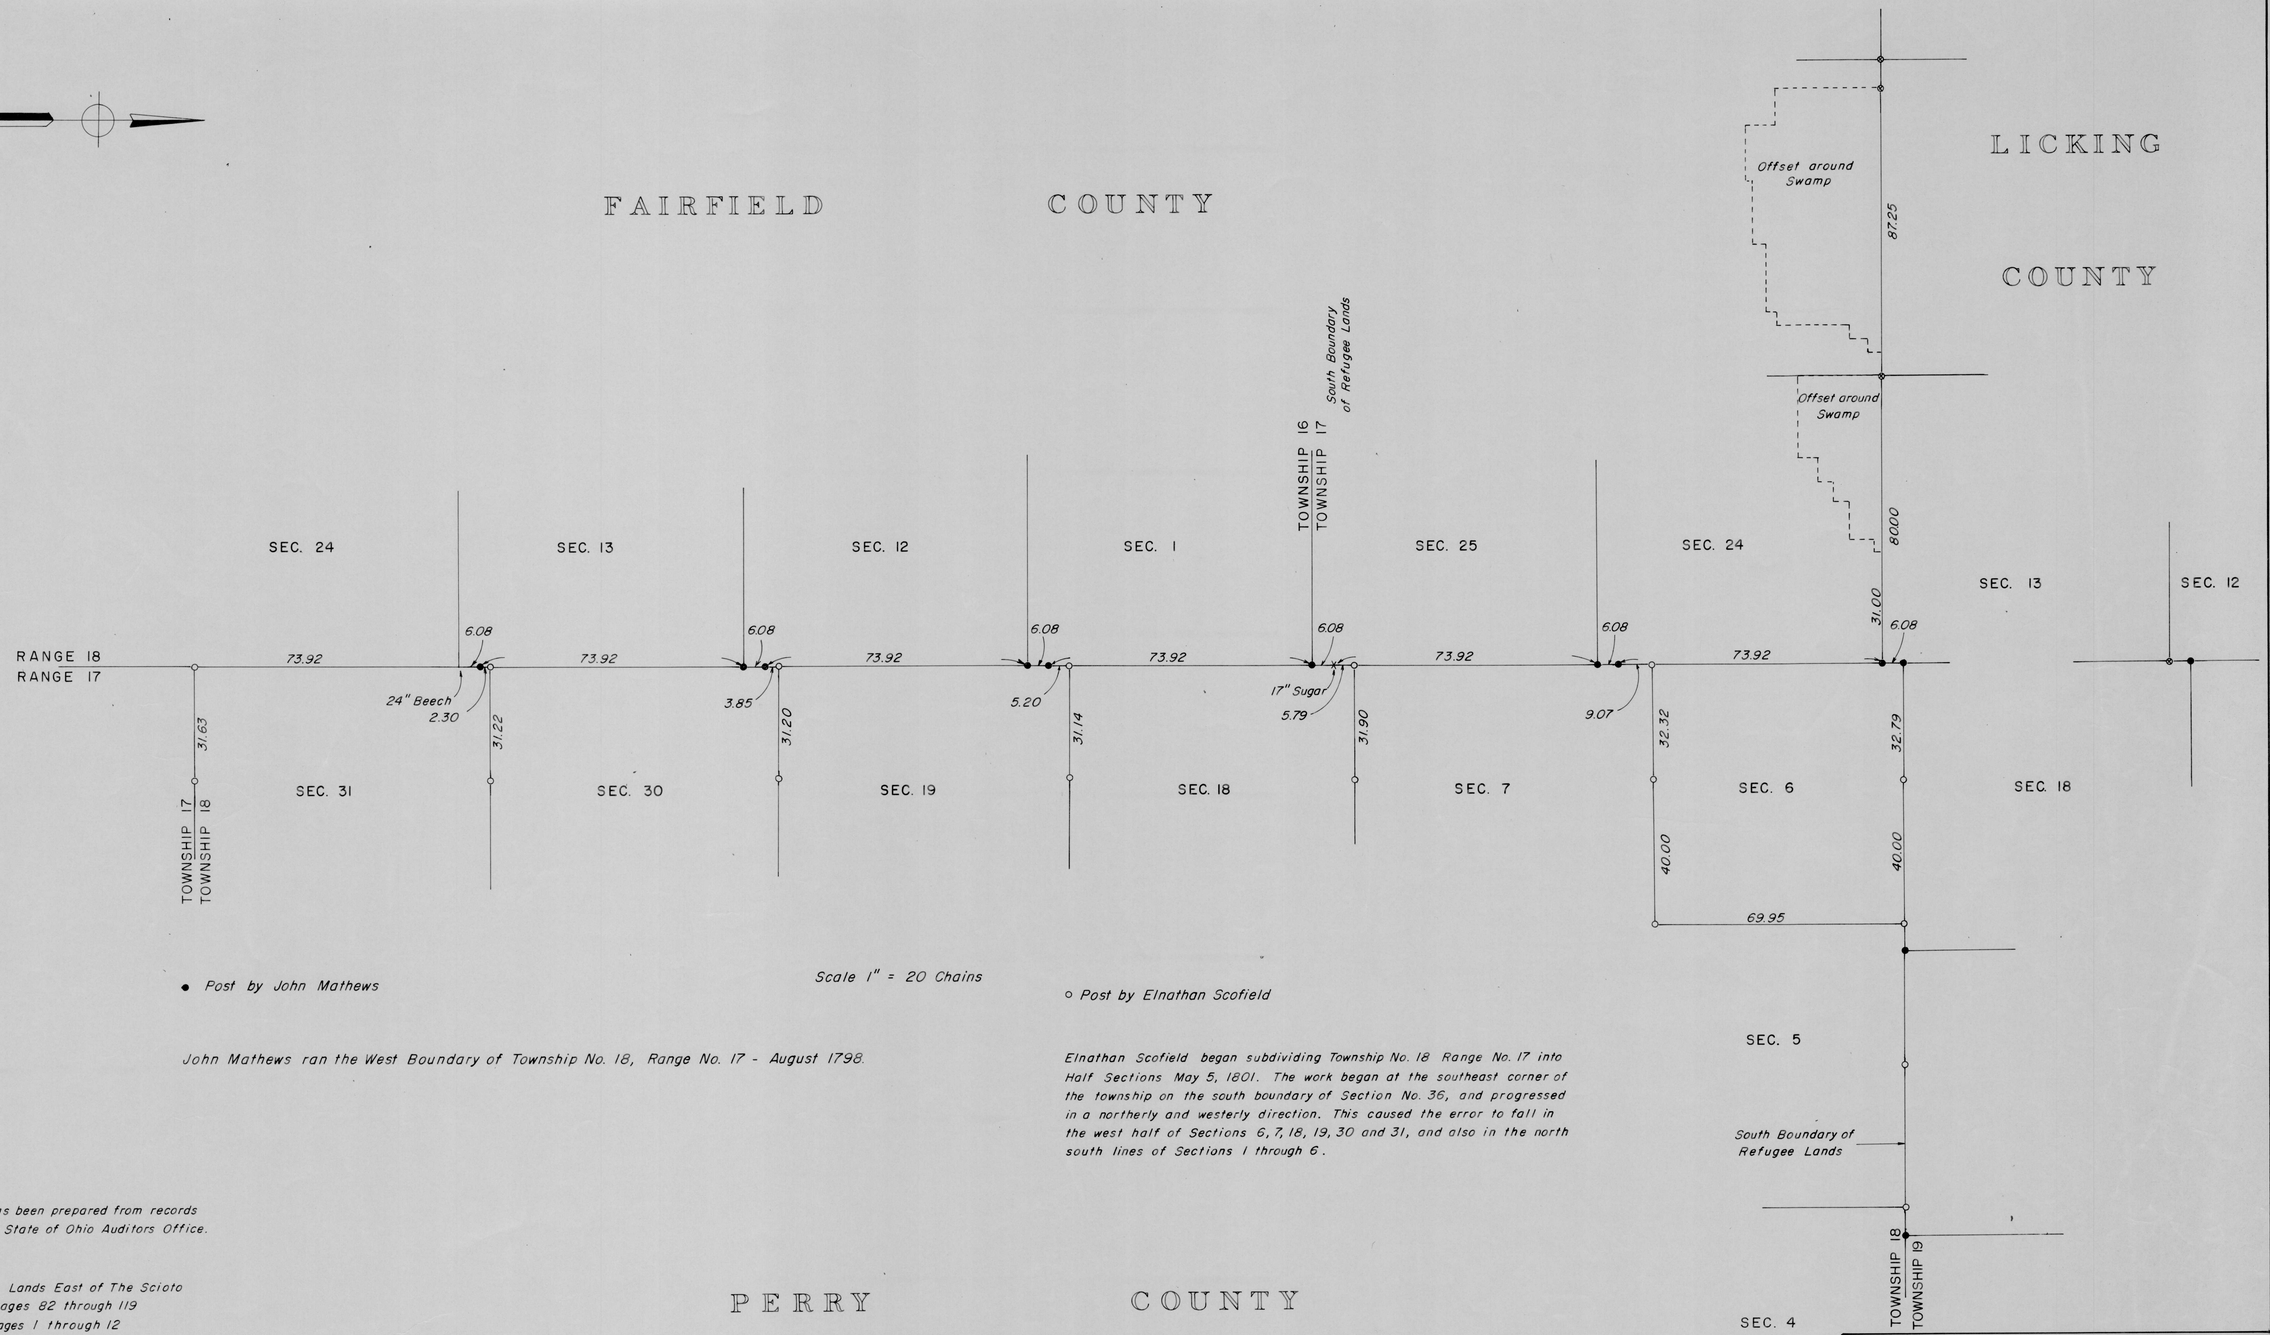

• Post by John Mathews

Scale 1" = 20 Chains

○ Post by Elnathan Scofield

John Mathews ran the West Boundary of Township No. 18, Range No. 17 - August 1798.

Elnathan Scofield began subdividing Township No. 18 Range No. 17 into Half Sections May 5, 1801. The work began at the southeast corner of the township on the south boundary of Section No. 36, and progressed in a northerly and westerly direction. This caused the error to fall in the west half of Sections 6, 7, 18, 19, 30 and 31, and also in the north south lines of Sections 1 through 6.

This drawing has been prepared from records on file in The State of Ohio Auditors Office.

Field Notes:
Congress Lands East of The Scioto
Vol. 4 Pages 82 through 119
Vol. 5 Pages 1 through 12

Refugee Lot Survey by Scofield
Township 17 Range 18
Township 19 Range 17

A PART OF THE SUBDIVISION SURVEY
BY
THE UNITED STATES SURVEYOR GENERAL
OF
CONGRESS LANDS EAST OF THE SCIOTO

STATE OF OHIO
OFFICE OF
LAKE LANDS ADMINISTRATOR

BUCKEYE STATE LAKE
LICKING COUNTY
BOUNDARY RESOLUTION

SIMPSON AND MASTRIANI
CONSULTING ENGINEERS
COLUMBUS, OHIO 43214

SCALE: GRAPHIC
DATE
SHEET OF