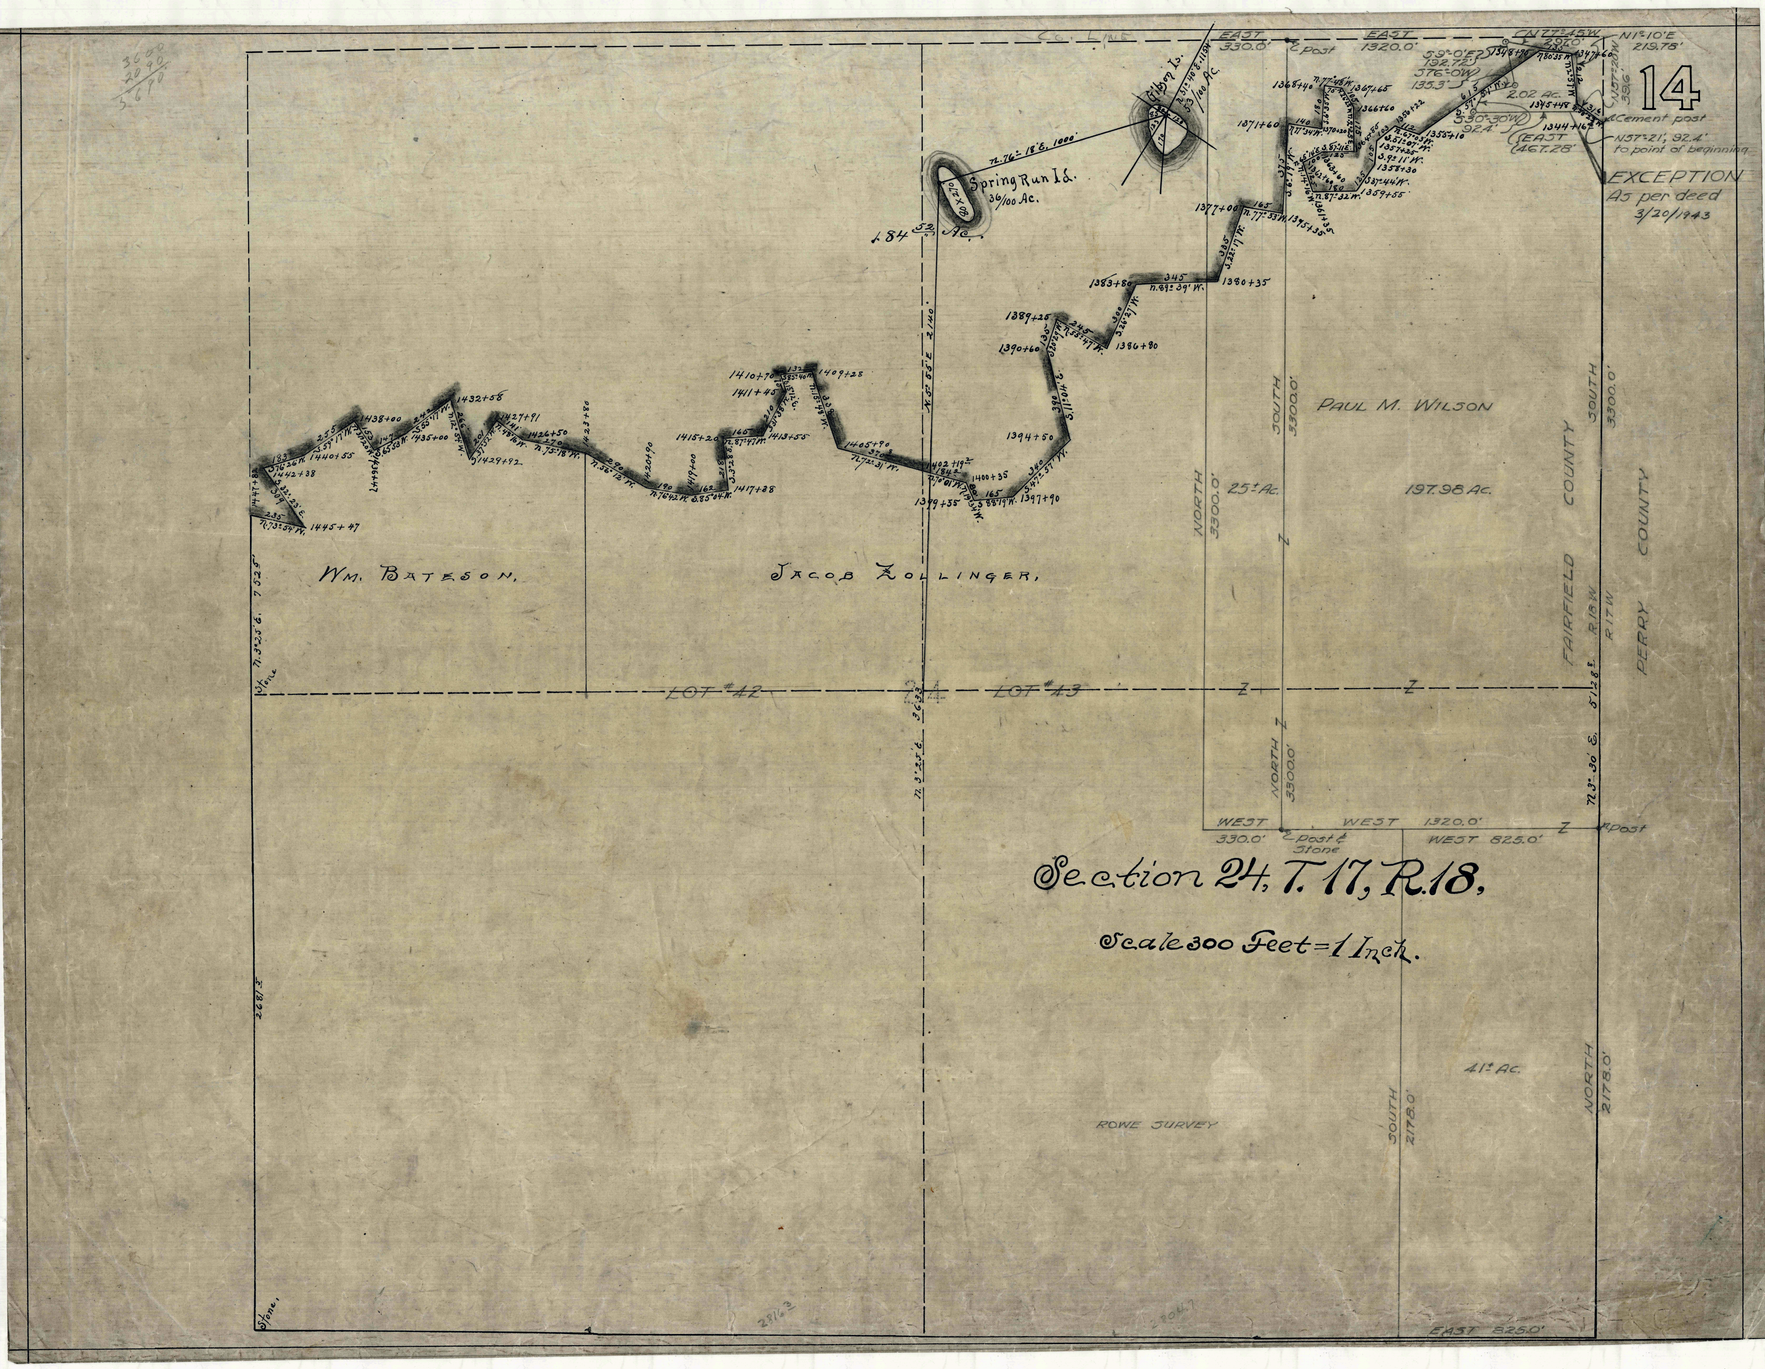
14
EXCEPTION
As per deed
3/20/1943
Spring Run Id.
36/100 Ac.
Filling Is.
PAUL M. WILSON
197.98 Ac.
25± Ac.
WM. BATESON.
JACOB ZOLLINGER.
LOT #42
LOT #43
FAIRFIELD COUNTY
PERRY COUNTY
ROWE SURVEY
41± Ac.
EAST 330.0'
EAST 1320.0'
WEST 330.0'
WEST 1320.0'
WEST 825.0'
EAST 825.0'
NORTH 3300.0'
SOUTH 3300.0'
NORTH 2178.0'
SOUTH 2178.0'
Post
Post & Stone
Cement post
to point of beginning
Section 24, T. 17, R. 18,
Scale 300 Feet = 1 Inch.